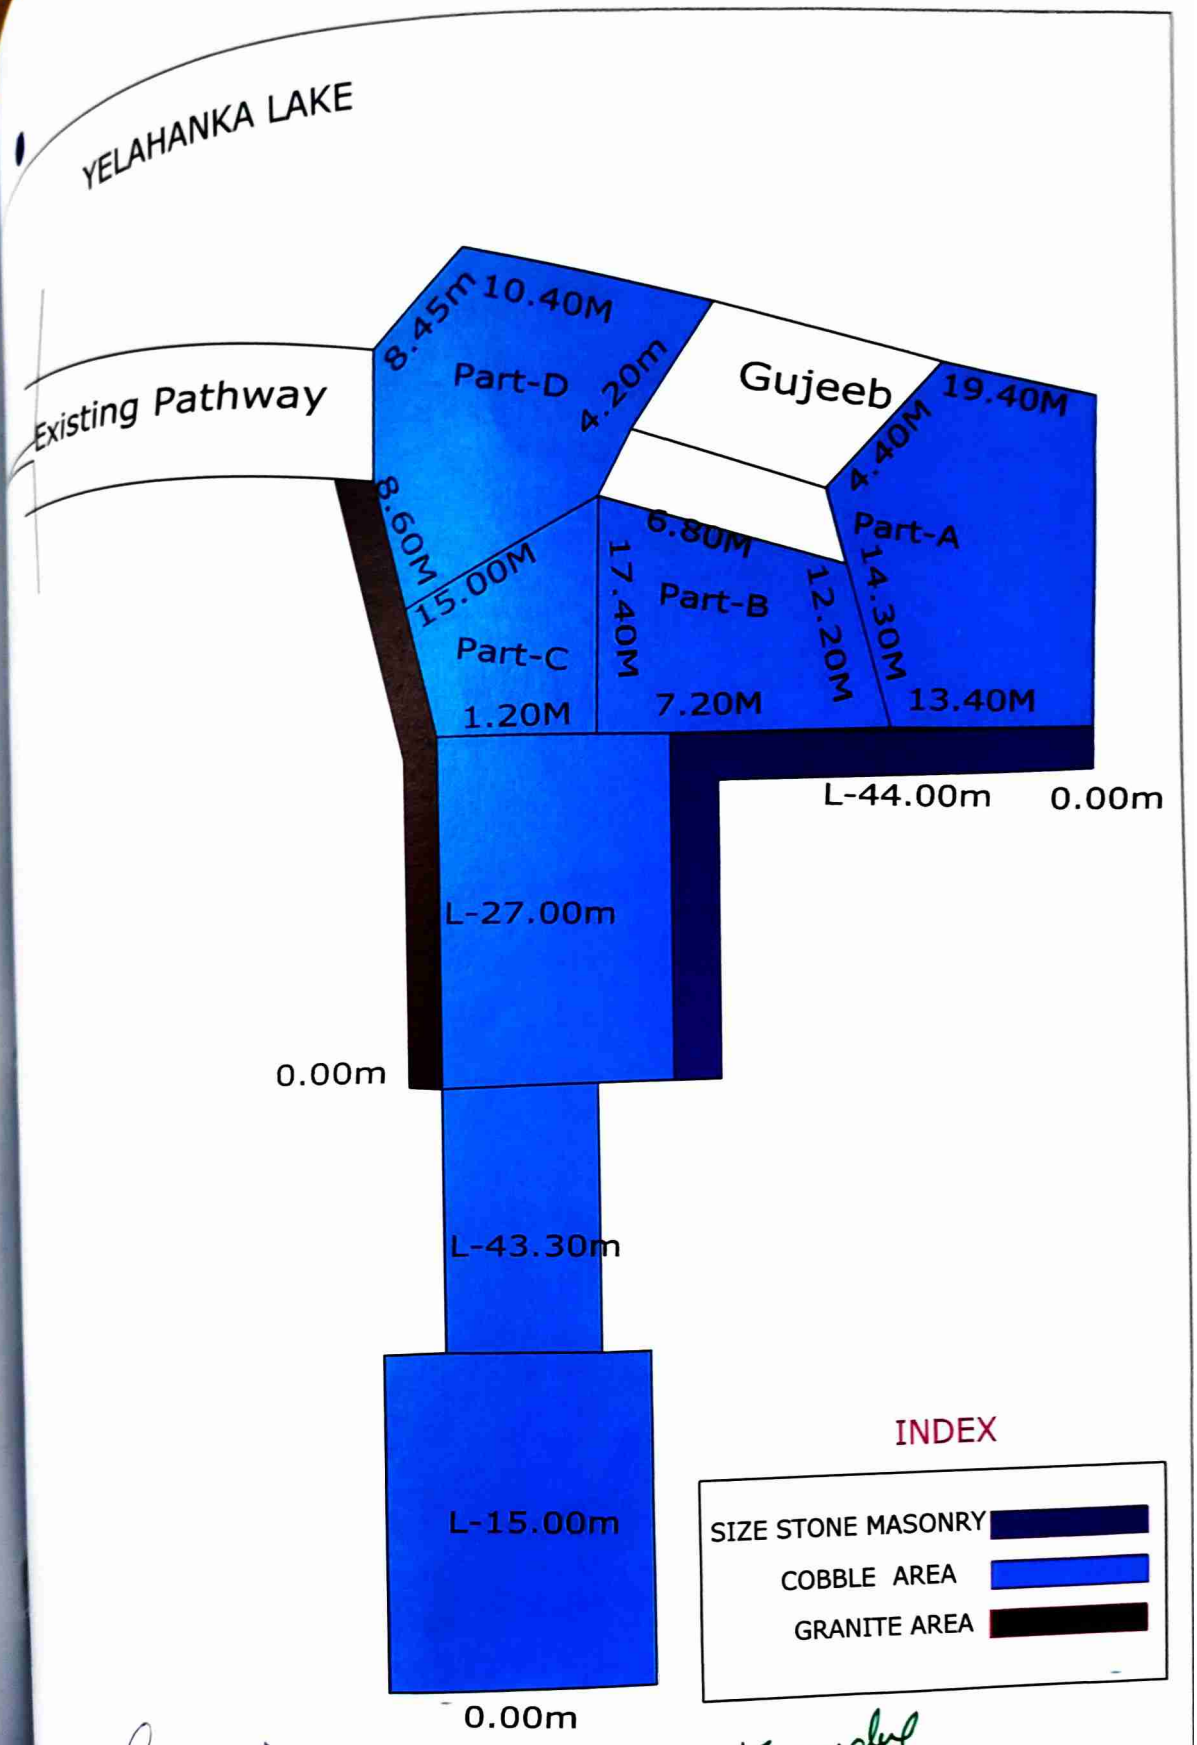
YELAHANKA LAKE
Existing Pathway
8.45m
10.40M
Part-D
4.20m
Gujeeb
19.40M
4.40M
Part-A
8.60M
15.00M
Part-C
1.20M
6.80M
17.40M
Part-B
7.20M
12.20M
14.30M
13.40M
L-44.00m
0.00m
L-27.00m
0.00m
L-43.30m
L-15.00m
0.00m
INDEX
SIZE STONE MASONRY
COBBLE AREA
GRANITE AREA
Asst. Executive Engineer
Project Division
Yelahanka Zone
BBMP, Bangalore - 92
AARTMASSOCIATES
BANGALORE